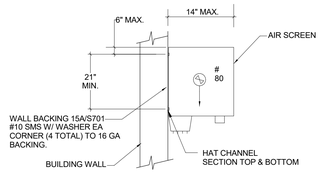

AIR CURTAIN ATTACHMENT | SCALE: NTS | 25

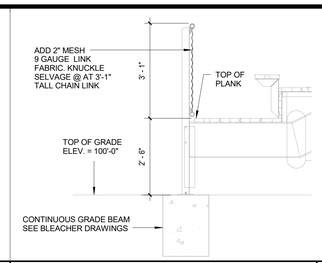

MESH AT BLEACHER FENCE | 1/2" = 1'-0" | 19

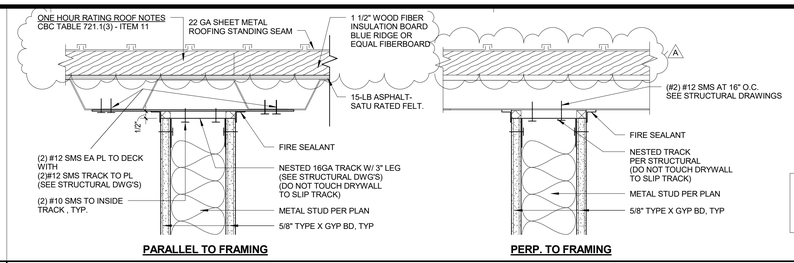

TOP OF WALL @ CONC. METAL DECK | 3" = 1'-0" | 10

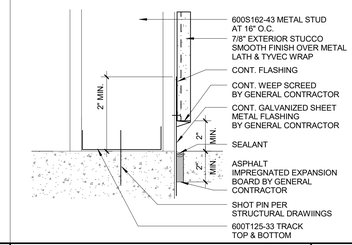

EXTERIOR WALL AT BOTTOM | 3" = 1'-0" | 4

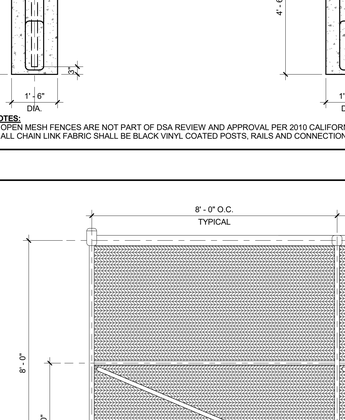

FLAGPOLE DETAIL | 1" = 1'-0" | 24

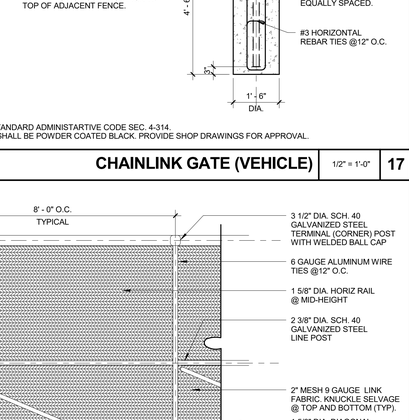

HAND SINK - WALL MOUNT | SCALE: NTS | 18

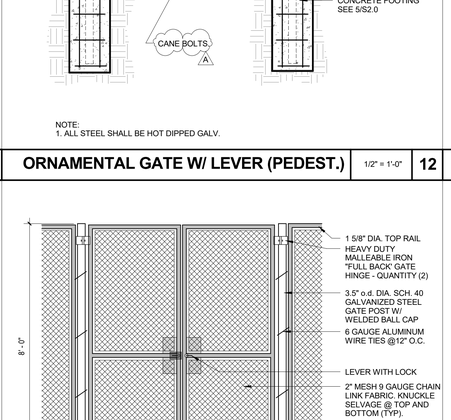

ORNAMENTAL FENCING | 1/2" = 1'-0" | 13

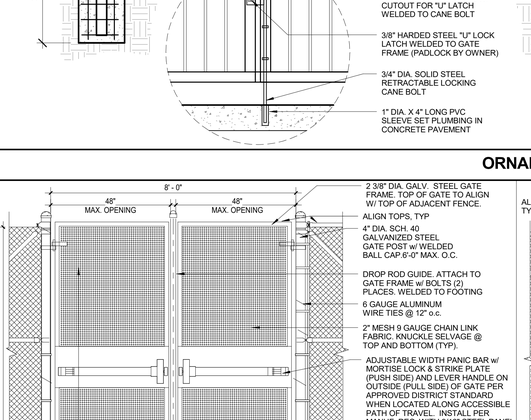

DBL ORNAMENTAL GATE W/ PANIC (PEDEST.) | 1/2" = 1'-0" | 8

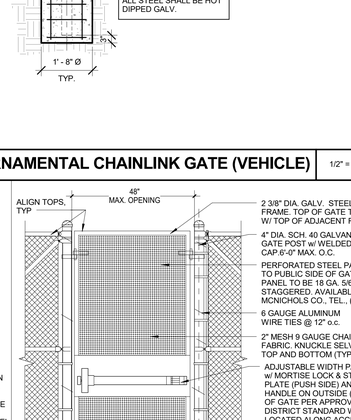

EXTERIOR MONIMENT WALL DETAIL | 1 1/2" = 1'-0" | 3

NOTES:
1. OPEN MESH FENCES ARE NOT PART OF DSA REVIEW AND APPROVAL PER 2010 CALIFORNIA BUILDING STANDARD ADMINISTARTIVE CODE SEC. 4-314.
2. ALL CHAIN LINK FABRIC SHALL BE BLACK VINYL COATED POSTS, RAILS AND CONNECTIONG HARDWARE SHALL BE POWDER COATED BLACK. PROVIDE SHOP DRAWINGS FOR APPROVAL.

CHAINLINK GATE (VEHICLE) | 1/2" = 1'-0" | 17

NOTE:
1. ALL STEEL SHALL BE HOT DIPPED GALV.

ORNAMENTAL GATE W/ LEVER (PEDEST.) | 1/2" = 1'-0" | 12

ORNAMENTAL CHAINLINK GATE (VEHICLE) | 1/2" = 1'-0" | 2

NOTES:
1. OPEN MESH FENCES ARE NOT PART OF DSA REVIEW AND APPROVAL PER 2010 CALIFORNIA BUILDING STANDARD ADMINISTARTIVE CODE SEC. 4-314.
2. ALL CHAIN LINK FABRIC SHALL BE BLACK VINYL COATED POSTS, RAILS AND CONNECTIONG HARDWARE SHALL BE POWDER COATED BLACK. PROVIDE SHOP DRAWINGS FOR APPROVAL.

CHAIN LINK MESH FENCING | 1/2" = 1'-0" | 16

CHAINLINK GATE W/ LEVER (PEDEST.) | 1/2" = 1'-0" | 11

DBL CHAINLINK GATE W/ PANIC (PEDEST.) | 1/2" = 1'-0" | 6

SGL CHAINLINK GATE (PEDESTRIAN) | 1/2" = 1'-0" | 1

OWNER: EL MONTE UNION HIGH SCHOOL DISTRICT

PROJECT NAME: EL MONTE HIGH SCHOOL BLEACHERS

CLIENT ADDRESS: 3048 TYLER AVENUE, EL MONTE, CA, 91731

LICENSED ARCHITECT ROBERT M. SIMONDS No. C-13001 JAN. 31, 2019 STATE OF CALIFORNIA

IDENTIFICATION STAMP
DIVISION OF THE STATE ARCHITECT
OFFICE OF REGULATION SERVICES

A# **03-117117**

AC_____ FLS_____ SS_____

DATE _____

FILE # 19-H10

REVISIONS:

	DESCRIPTION	DATE
A	Addendum A	4-5-2017

DATE ISSUED: 01-23-2017

PROJECT NO: 2014-40163

SCALE: As indicated

SHEET NUMBER: **A600**

SHEET TITLE:

DETAILS

SVA ARCHITECTS
3 MacArthur Place, Suite 850 Santa Ana, CA 92707
T (949) 809-3380 WWW.SVA-ARCHITECTS.COM
SANTA ANA OAKLAND SAN DIEGO HONOLULU

THIS DOCUMENT CONTAINS INFORMATION PROPRIETARY TO SVA ARCHITECTS INC. AND IS FURNISHED IN CONFIDENCE FOR THE LIMITED PURPOSE OF EVALUATION, BIDDING OR REVIEW. THIS DOCUMENT OR ITS CONTENTS MAY NOT BE USED FOR ANY OTHER PURPOSE AND MAY NOT BE REPRODUCED OR DISCLOSED TO OTHERS WITHOUT THE PRIOR WRITTEN CONSENT OF SVA ARCHITECTS INC. ALL RIGHTS RESERVED. © COPYRIGHT 2015.